

Thursday, January 19, 2017 10:23:24 AM

**\*155984\***

**Item ID:** D3697-041

**Accept**

**\*N900040100\***

**Setup Start**

**\*NS1\***

**Stop**

**\*NS2\***

**Item Name:** Tube Assembly

**Start Date:** 1/19/2017      **Start Qty:** 2.00

\*?\*

**Cust Item ID:**

**Required Date:** 1/26/2017      **Req'd Qty:** 2.00

**\*?\***

**Customer:**

**Reference:**

Approvals: Process Plan:  Date: JAN 19 2017

### Tooling:

**Date:**

Run Start

**\*NR1\***

**QC:**

**Date:****SPC (Y/N):**

**Date:**

**Stop**

**\*NR2\***

[illegible]

DQA: \_\_\_\_\_ Date: \_\_\_\_\_



## WORK ORDER NON-CONFORMANCE / UPDATE

QA Closed: \_\_\_\_\_ Date: \_\_\_\_\_

Work Order update only ☐

|   |  |   |  |   |  |  |   |  |  |
|---|--|---|--|---|--|--|---|--|--|
| Work Order: _____<br><br>Part No. _____<br><br>NCR No. _____   |  | <b>DISPOSITION</b><br><br>Rework <input type="checkbox"/><br>Scrap <input type="checkbox"/><br>Use-as-is <input type="checkbox"/><br>Suspected Unapproved <input type="checkbox"/>   |  | <b>AGAINST DEPARTMENT/PROCESS</b><br><br><div style="display: flex; justify-content: space-between;"> <div>             Skid-tube <input type="checkbox"/><br/>             Machining <input type="checkbox"/><br/>             Thermoforming <input type="checkbox"/><br/>             Large Fab <input type="checkbox"/> </div> <div>             Cross tube <input type="checkbox"/><br/>             Small Fab <input type="checkbox"/><br/>             Finishing <input type="checkbox"/><br/>             Composite <input type="checkbox"/> </div> <div>             Water Jet <input type="checkbox"/><br/>             Prod. Eng. Coord. <input type="checkbox"/><br/>             Rec/Store/Packaging <input type="checkbox"/><br/>             Supplier <input type="checkbox"/> </div> <div>             Engineering <input type="checkbox"/><br/>             Quality <input type="checkbox"/><br/>             Other <input type="checkbox"/> </div> </div> |  |  |   |  |  |
| Date : _____   |  | Step # : _____   |  | QTY Effective : _____   |  |  | <b>MRB (QS1042) Approval</b><br><br><div style="border: 1px solid black; height: 150px; margin-top: 10px;"></div> |  |  |
| Description Work Order Deviation   |  |   |  | Disposition   |  |  |   |  |  |
|   |  |   |  |   |  |  |   |  |  |
|   |  |   |  |   |  |  | Completed By   |  |  |
|   |  |   |  |   |  |  | Lead hand / Supervisor Approval Verification                                                                      |  |  |
|   |  |   |  |   |  |  | QC / QA Coordinator Approval                                                                                      |  |  |
| <b>Root Cause</b><br><div style="display: flex; justify-content: space-between;"> <div>             Environment <input type="checkbox"/><br/>             Design <input type="checkbox"/><br/>             Doc/Data <input type="checkbox"/><br/>             Equip/Tooling <input type="checkbox"/><br/>             Handling/Pre <input type="checkbox"/><br/>             Material <input type="checkbox"/><br/>             Internal Transport <input type="checkbox"/><br/>             Tribal Knowledge <input type="checkbox"/><br/>             LOA <input type="checkbox"/><br/>             Substation <input type="checkbox"/><br/>             Past Expiry Date <input type="checkbox"/><br/>             Misidentified <input type="checkbox"/> </div> <div>             No Re-verification <input type="checkbox"/><br/>             Operator <input type="checkbox"/><br/>             Offset/Setup <input type="checkbox"/><br/>             Supplier <input type="checkbox"/><br/>             Training <input type="checkbox"/><br/>             Use for Testing <input type="checkbox"/><br/>             Poor Information <input type="checkbox"/><br/>             Rushing <input type="checkbox"/><br/>             Product Improvement <input type="checkbox"/><br/>             Process Improvement <input type="checkbox"/><br/>             Manufacturing Process <input type="checkbox"/><br/>             Past Due <input type="checkbox"/> </div> </div> |  | <b>FAULT CATEGORY</b><br><div style="display: flex; justify-content: space-between;"> <div>             Pressure/Forced <input type="checkbox"/><br/>             Bending <input type="checkbox"/><br/>             Centre Not Concentric <input type="checkbox"/><br/>             Cracks <input type="checkbox"/><br/>             Crimp/Kink/Ripple/Wave <input type="checkbox"/><br/>             Cuffs <input type="checkbox"/><br/>             Crushing <input type="checkbox"/><br/>             Heat Treat <input type="checkbox"/><br/>             Wave/Twist in Tube <input type="checkbox"/><br/>             Marks/Chatter <input type="checkbox"/> </div> <div>             Temperature/Cure <input type="checkbox"/><br/>             Set-up <input type="checkbox"/><br/>             BOM/Route <input type="checkbox"/><br/>             Broken/Damage/Defect <input type="checkbox"/><br/>             Inspection Incomplete/Unqualified <input type="checkbox"/><br/>             Contamination <input type="checkbox"/><br/>             Countersink <input type="checkbox"/><br/>             Cut Too Short <input type="checkbox"/><br/>             Instructions Incomplete/Unclear <input type="checkbox"/><br/>             Drill Holes <input type="checkbox"/> </div> <div>             Power Loss/Surge <input type="checkbox"/><br/>             Folio/Program <input type="checkbox"/><br/>             Grain <input type="checkbox"/><br/>             Weld <input type="checkbox"/><br/>             Wrong Stock Pulled <input type="checkbox"/><br/>             Out of Sequence <input type="checkbox"/><br/>             Off-set <input type="checkbox"/><br/>             Misabeled <input type="checkbox"/><br/>             Fit/Function <input type="checkbox"/><br/>             Misaligned/off center <input type="checkbox"/> </div> <div>             Positioned Wrong <input type="checkbox"/><br/>             Outside Dimensions <input type="checkbox"/><br/>             Over/Under tolerance <input type="checkbox"/><br/>             Part Incorrect <input type="checkbox"/><br/>             Part Lost/Missing <input type="checkbox"/><br/>             Part Moved <input type="checkbox"/><br/>             Drawing <input type="checkbox"/><br/>             Finish <input type="checkbox"/><br/>             Misread <input type="checkbox"/><br/>             Turning Sequence <input type="checkbox"/> </div> </div> |  |   |  |  |   |  |  |
|   |  | OTHER : _____   |  |   |  |  |   |  |  |

**Work Order ID 155984**

Thursday, January 19, 2017 10:23:24 AM

**\*155984\***

Page 2

**Item ID:** D3697-041**Accept****\*N900040100\*****Setup Start****\*NS1\*****Revision ID:****Stop****\*NS2\*****Item Name:** Tube Assembly**Start Date:** 1/19/2017 **Start Qty:** 2.00**\*2\*****Cust Item ID:****Required Date:** 1/26/2017 **Req'd Qty:** 2.00**\*2\*****Customer:****Reference:****Approvals:****Process Plan:** \_\_\_\_\_**Date:** \_\_\_\_\_**Tooling:** \_\_\_\_\_**Date:** \_\_\_\_\_**Run Start****\*NR1\*****QC:** \_\_\_\_\_**Date:** \_\_\_\_\_**SPC (Y/N):** \_\_\_\_\_**Date:** \_\_\_\_\_**Stop****\*NR2\*****Sequence ID/  
Work Center ID****Operation  
Description****Set Up/  
Run Hours****Tool ID****Tool #****Plan  
Code****Accept  
Qty****Reject  
Qty****Reject  
Number****Insp.  
Stamp**

150

QC5- Inspect part completeness to step on W/O

0.00

**\*150\***

QC

**Memo**

0.01

Quality Control

10 17-03-07 AD

160

Chemical Conversion Coat per QSI005 4.1

0.00

**\*160\***

HandFinish

**Memo**

0.06

Hand Finishing

2 17-3-7

170

QC3- Inspect Part Finish

0.00

**\*170\***

QC

**Memo**

0.00

Quality Control

2 049 38 9-89

MAR 07 2017



DQA: \_\_\_\_\_ Date: \_\_\_\_\_



## WORK ORDER NON-CONFORMANCE / UPDATE

QA Closed: \_\_\_\_\_ Date: \_\_\_\_\_

Work Order update only ☐

| |
|---|
| Work Order: _____<br><br>Part No. _____<br><br>NCR No. _____ |                                             | <b>DISPOSITION</b><br><br>Rework <input type="checkbox"/><br>Scrap <input type="checkbox"/><br>Use-as-is <input type="checkbox"/><br>Suspected Unapproved <input type="checkbox"/> |                                           | <b>AGAINST DEPARTMENT/PROCESS</b><br><br><div style="display: flex; justify-content: space-between;"> <div>           Skid-tube <input type="checkbox"/><br/>           Machining <input type="checkbox"/><br/>           Thermoforming <input type="checkbox"/><br/>           Large Fab <input type="checkbox"/> </div> <div>           Cross tube <input type="checkbox"/><br/>           Small Fab <input type="checkbox"/><br/>           Finishing <input type="checkbox"/><br/>           Composite <input type="checkbox"/> </div> <div>           Water Jet <input type="checkbox"/><br/>           Prod. Eng. Coord. <input type="checkbox"/><br/>           Rec/Store/Packaging <input type="checkbox"/><br/>           Supplier <input type="checkbox"/> </div> <div>           Engineering <input type="checkbox"/><br/>           Quality <input type="checkbox"/><br/>           Other <input type="checkbox"/> </div> </div> | |
| Date :                                                       |                                             | Step #:   |                                           | QTY Effective :   |                                           |                                 | MRB (QSI042) Approval             | |
| Description Work Order Deviation                             |                                             |   |                                           | Disposition   |                                           |                                 |                                   | Completed By                                 | |
|                                                              |                                             |   |                                           |   |                                           |                                 |                                   | Lead hand / Supervisor Approval Verification | |
|                                                              |                                             |   |                                           |   |                                           |                                 |                                   | QC / QA Coordinator Approval                 | |
| |
| Root Cause                                                   |                                             | FAULT CATEGORY   | |
| Environment <input type="checkbox"/>                         | No Re-verification <input type="checkbox"/> | Pressure/Forced <input type="checkbox"/>   | Temperature/Cure <input type="checkbox"/> | Power Loss/Surge <input type="checkbox"/>   | Positioned Wrong <input type="checkbox"/> | Design <input type="checkbox"/> | Operator <input type="checkbox"/> | Bending <input type="checkbox"/>             | Set-up <input type="checkbox"/> | Folio/Program <input type="checkbox"/> | Outside Dimensions <input type="checkbox"/> | Doc/Data <input type="checkbox"/> | Offset/Setup <input type="checkbox"/> | Centre Not Concentric <input type="checkbox"/> | BOM/Route <input type="checkbox"/> | Grain <input type="checkbox"/> | Over/Under tolerance <input type="checkbox"/> | Equip/Tooling <input type="checkbox"/> | Supplier <input type="checkbox"/> | Cracks <input type="checkbox"/> | Broken/Damage/Defect <input type="checkbox"/> | Weld <input type="checkbox"/> | Part Incorrect <input type="checkbox"/> | Handling/Pre <input type="checkbox"/> | Training <input type="checkbox"/> | Crimp/Kink/Ripple/Wave <input type="checkbox"/> | Inspection Incomplete/Unqualified <input type="checkbox"/> | Wrong Stock Pulled <input type="checkbox"/> | Part Lost/Missing <input type="checkbox"/> | Material <input type="checkbox"/> | Use for Testing <input type="checkbox"/> | Cuffs <input type="checkbox"/> | Contamination <input type="checkbox"/> | Out of Sequence <input type="checkbox"/> | Part Moved <input type="checkbox"/> | Internal Transport <input type="checkbox"/> | Poor Information <input type="checkbox"/> | Crushing <input type="checkbox"/> | Countersink <input type="checkbox"/> | Off-set <input type="checkbox"/> | Drawing <input type="checkbox"/> | Tribal Knowledge <input type="checkbox"/> | Rushing <input type="checkbox"/> | Heat Treat <input type="checkbox"/> | Cut Too Short <input type="checkbox"/> | Mislabeled <input type="checkbox"/> | Finish <input type="checkbox"/> | LOA <input type="checkbox"/> | Product Improvement <input type="checkbox"/> | Wave/Twist in Tube <input type="checkbox"/> | Instructions Incomplete/Unclear <input type="checkbox"/> | Fit/Function <input type="checkbox"/> | Misread <input type="checkbox"/> | Substation <input type="checkbox"/> | Process Improvement <input type="checkbox"/> | Marks/Chatter <input type="checkbox"/> | Drill Holes <input type="checkbox"/> | Misaligned/off center <input type="checkbox"/> | Turning Sequence <input type="checkbox"/> | Past Expiry Date <input type="checkbox"/> | Manufacturing Process <input type="checkbox"/> | OTHER : _____ |  |  |  |
| Misidentified <input type="checkbox"/>                       | Past Due <input type="checkbox"/>           | |

**Work Order ID 155984****\*155984\***

Page 3

Thursday, January 19, 2017 10:23:24 AM

Item ID: D3697-041 Accept **\*N900040100\*** Setup Start **\*NS1\***  
Revision ID: Stop **\*NS2\***  
Item Name: Tube Assembly  
Start Date: 1/19/2017 Start Qty: 2.00 **\*2\*** Cust Item ID:  
Required Date: 1/26/2017 Req'd Qty: 2.00 **\*2\*** Customer:  
Reference:

Approvals: Process Plan: \_\_\_\_\_ Date: \_\_\_\_\_ Tooling: \_\_\_\_\_ Date: \_\_\_\_\_ Run Start **\*NR1\***  
QC: \_\_\_\_\_ Date: \_\_\_\_\_ SPC (Y/N): \_\_\_\_\_ Date: \_\_\_\_\_ Stop **\*NR2\***

| Sequence ID/<br>Work Center ID | Operation<br>Description                            | Set Up/<br>Run Hours | Tool ID | Tool # | Plan<br>Code | Accept<br>Qty | Reject<br>Qty | Reject<br>Number | Insp.<br>Stamp |
|--------------------------------|-----------------------------------------------------|----------------------|---------|--------|--------------|---------------|---------------|------------------|----------------|
| 180                            | Identify as per dwg & Stock Location: <b>51337A</b> | 0.00                 |         |        |              |               |               |                  |                |
| <b>*180*</b>                   |                                                     |                      |         |        |              |               |               |                  |                |
| Packaging                      | Memo                                                | 0.00                 |         |        |              |               |               |                  |                |
| Packaging                      |                                                     |                      |         |        |              |               |               |                  |                |
| 190                            | QC21- Final Inspection - Work Order Release         | 0.00                 |         |        |              |               |               |                  |                |
| <b>*190*</b>                   |                                                     |                      |         |        |              |               |               |                  |                |
| QC                             | Memo                                                | 0.03                 |         |        |              |               |               |                  |                |
| Quality Control                |                                                     |                      |         |        |              |               |               |                  |                |

**DAS 6 9-89** **2 MAR 17 17** **17/3/8** **D**

**DAS  
21  
9-89****MAR 08 2017**

DQA: \_\_\_\_\_ Date: \_\_\_\_\_



## WORK ORDER NON-CONFORMANCE / UPDATE

QA Closed: \_\_\_\_\_ Date: \_\_\_\_\_

Work Order update only ☐

|                                                              |  |   |  |   |  |  |   |  |  |
|--------------------------------------------------------------|--|---|--|---|--|--|---|--|--|
| Work Order: _____<br><br>Part No. _____<br><br>NCR No. _____ |  | <b>DISPOSITION</b><br><br>Rework <input type="checkbox"/><br>Scrap <input type="checkbox"/><br>Use-as-is <input type="checkbox"/><br>Suspected Unapproved <input type="checkbox"/> |  | <b>AGAINST DEPARTMENT/PROCESS</b><br><br><div style="display: flex; justify-content: space-between;"> <div>           Skid-tube <input type="checkbox"/><br/>           Machining <input type="checkbox"/><br/>           Thermoforming <input type="checkbox"/><br/>           Large Fab <input type="checkbox"/> </div> <div>           Cross tube <input type="checkbox"/><br/>           Small Fab <input type="checkbox"/><br/>           Finishing <input type="checkbox"/><br/>           Composite <input type="checkbox"/> </div> <div>           Water Jet <input type="checkbox"/><br/>           Prod. Eng. Coord. <input type="checkbox"/><br/>           Rec/Store/Packaging <input type="checkbox"/><br/>           Supplier <input type="checkbox"/> </div> <div>           Engineering <input type="checkbox"/><br/>           Quality <input type="checkbox"/><br/>           Other <input type="checkbox"/> </div> </div> |  |  |   |  |  |
| Date :                                                       |  | Step #:   |  | QTY Effective :   |  |  | <b>MRB (QSI042) Approval</b><br><br><div style="border: 1px solid black; height: 150px; margin-top: 10px;"></div> |  |  |
| Description Work Order Deviation                             |  |   |  | Disposition   |  |  |   |  |  |
|                                                              |  |   |  |   |  |  |   |  |  |
|                                                              |  |   |  |   |  |  |   |  |  |
|                                                              |  |   |  |   |  |  | Completed By   |  |  |
|                                                              |  |   |  |   |  |  | Lead hand / Supervisor<br>Approval Verification                                                                   |  |  |
|                                                              |  |   |  |   |  |  | QC / QA Coordinator<br>Approval                                                                                   |  |  |

| Root Cause                                  |                          |                       |                          | FAULT CATEGORY         |                          |                                   |                          |
|---------------------------------------------|--------------------------|-----------------------|--------------------------|------------------------|--------------------------|-----------------------------------|--------------------------|
| Environment <input type="checkbox"/>        | <input type="checkbox"/> | No Re-verification    | <input type="checkbox"/> | Pressure/Forced        | <input type="checkbox"/> | Temperature/Cure                  | <input type="checkbox"/> |
| Design <input type="checkbox"/>             | <input type="checkbox"/> | Operator              | <input type="checkbox"/> | Bending                | <input type="checkbox"/> | Set-up                            | <input type="checkbox"/> |
| Doc/Data <input type="checkbox"/>           | <input type="checkbox"/> | Offset/Setup          | <input type="checkbox"/> | Centre Not Concentric  | <input type="checkbox"/> | BOM/Route                         | <input type="checkbox"/> |
| Equip/Tooling <input type="checkbox"/>      | <input type="checkbox"/> | Supplier              | <input type="checkbox"/> | Cracks                 | <input type="checkbox"/> | Broken/Damage/Defect              | <input type="checkbox"/> |
| Handling/Pre <input type="checkbox"/>       | <input type="checkbox"/> | Training              | <input type="checkbox"/> | Crimp/Kink/Ripple/Wave | <input type="checkbox"/> | Inspection Incomplete/Unqualified | <input type="checkbox"/> |
| Material <input type="checkbox"/>           | <input type="checkbox"/> | Use for Testing       | <input type="checkbox"/> | Cuffs                  | <input type="checkbox"/> | Contamination                     | <input type="checkbox"/> |
| Internal Transport <input type="checkbox"/> | <input type="checkbox"/> | Poor Information      | <input type="checkbox"/> | Crushing               | <input type="checkbox"/> | Countersink                       | <input type="checkbox"/> |
| Tribal Knowledge <input type="checkbox"/>   | <input type="checkbox"/> | Rushing               | <input type="checkbox"/> | Heat Treat             | <input type="checkbox"/> | Cut Too Short                     | <input type="checkbox"/> |
| LOA <input type="checkbox"/>                | <input type="checkbox"/> | Product Improvement   | <input type="checkbox"/> | Wave/Twist in Tube     | <input type="checkbox"/> | Instructions Incomplete/Unclear   | <input type="checkbox"/> |
| Substation <input type="checkbox"/>         | <input type="checkbox"/> | Process Improvement   | <input type="checkbox"/> | Marks/Chatter          | <input type="checkbox"/> | Drill Holes                       | <input type="checkbox"/> |
| Past Expiry Date <input type="checkbox"/>   | <input type="checkbox"/> | Manufacturing Process | <input type="checkbox"/> | OTHER : _____          |                          |                                   |                          |
| Misidentified <input type="checkbox"/>      | <input type="checkbox"/> | Past Due              | <input type="checkbox"/> |                        |                          |                                   |                          |



# Picklist Print

Thursday, January 19, 2017 10:23:29 AM

Page 1

Work Order ID: 155984

**\*155984\***

Parent Item: D3697-041

**\*D3697-041\***

Parent Item Name: Tube Assembly

Start Date: 1/19/2017

Required Date: 1/26/2017

Start Qty: 2.00

Required Qty: 2.00

Comments: IPP Rev:A 08-04-25 new issue DD verified by:EC  
IPP Rev:B 08-07-14 revB as per dwg DD verified by:ec

| Component Item ID/<br>Item Name | Replacement<br>Item ID | Mfg/<br>Purch | Bin<br>Item | Primary<br>Location | Last<br>Location | Route<br>Seq ID | Unit of<br>Measure | Qty on<br>Hand | Qty per Kit | Total<br>Qty | Qty<br>Issued | Date<br>Issued | Status |
|---------------------------------|------------------------|---------------|-------------|---------------------|------------------|-----------------|--------------------|----------------|-------------|--------------|---------------|----------------|--------|
|---------------------------------|------------------------|---------------|-------------|---------------------|------------------|-----------------|--------------------|----------------|-------------|--------------|---------------|----------------|--------|

D3697-3

Manufactured No

130

Each

1.0000

1

2

**\*D3697-3\***

Support Plate, LH

\*\*

02 17-3-6

155985x1

Location

Loc Qty

Loc Code

WA002

1

145719

1

D3697-4

Manufactured No

130

Each

2.0000

1

2

**\*D3697-4\***

Support Plate, RH

\*\*

02 17-3-6

155986x1

Location

Loc Qty

Loc Code

WA002

2

147795

1

84844

1

D3797-1

Manufactured No

130

Each

8.0000

1

2

**\*D3797-1\***

Ground Plate

\*\*

02 17-3-6

Location

Loc Qty

Loc Code

WA002

1

153471

1

WA003

7

153550

7

DQA: \_\_\_\_\_ Date: \_\_\_\_\_



## WORK ORDER NON-CONFORMANCE / UPDATE

QA Closed: \_\_\_\_\_ Date: \_\_\_\_\_

Work Order update only ☐

|   |   |   |  |                                              |  |
|---|---|---|--|----------------------------------------------|--|
| Work Order: _____<br><br>Part No. _____<br><br>NCR No. _____   | <b>DISPOSITION</b><br><br>Rework <input type="checkbox"/><br>Scrap <input type="checkbox"/><br>Use-as-is <input type="checkbox"/><br>Suspected Unapproved <input type="checkbox"/> | <b>AGAINST DEPARTMENT/PROCESS</b><br><br><div style="display: flex; justify-content: space-between;"> <div>             Skid-tube <input type="checkbox"/><br/>             Machining <input type="checkbox"/><br/>             Thermoforming <input type="checkbox"/><br/>             Large Fab <input type="checkbox"/> </div> <div>             Cross tube <input type="checkbox"/><br/>             Small Fab <input type="checkbox"/><br/>             Finishing <input type="checkbox"/><br/>             Composite <input type="checkbox"/> </div> <div>             Water Jet <input type="checkbox"/><br/>             Prod. Eng. Coord. <input type="checkbox"/><br/>             Rec/Store/Packaging <input type="checkbox"/><br/>             Supplier <input type="checkbox"/> </div> <div>             Engineering <input type="checkbox"/><br/>             Quality <input type="checkbox"/><br/>             Other <input type="checkbox"/> </div> </div>   |  |                                              |  |
| Date : _____   | Step #: _____   | QTY Effective : _____   |  | MRB (QSI042) Approval                        |  |
| Description Work Order Deviation   |   | Disposition   |  | Completed By                                 |  |
|   |   |   |  | Lead hand / Supervisor Approval Verification |  |
|   |   |   |  | QC / QA Coordinator Approval                 |  |
|   |   |   |  |                                              |  |
| <b>Root Cause</b><br><div style="display: flex; justify-content: space-between;"> <div style="width: 45%;">             Environment <input type="checkbox"/><br/>             Design <input type="checkbox"/><br/>             Doc/Data <input type="checkbox"/><br/>             Equip/Tooling <input type="checkbox"/><br/>             Handling/Pre <input type="checkbox"/><br/>             Material <input type="checkbox"/><br/>             Internal Transport <input type="checkbox"/><br/>             Tribal Knowledge <input type="checkbox"/><br/>             LOA <input type="checkbox"/><br/>             Substation <input type="checkbox"/><br/>             Past Expiry Date <input type="checkbox"/><br/>             Misidentified <input type="checkbox"/> </div> <div style="width: 45%;">             No Re-verification <input type="checkbox"/><br/>             Operator <input type="checkbox"/><br/>             Offset/Setup <input type="checkbox"/><br/>             Supplier <input type="checkbox"/><br/>             Training <input type="checkbox"/><br/>             Use for Testing <input type="checkbox"/><br/>             Poor Information <input type="checkbox"/><br/>             Rushing <input type="checkbox"/><br/>             Product Improvement <input type="checkbox"/><br/>             Process Improvement <input type="checkbox"/><br/>             Manufacturing Process <input type="checkbox"/><br/>             Past Due <input type="checkbox"/> </div> </div> |   | <b>FAULT CATEGORY</b><br><div style="display: flex; justify-content: space-between;"> <div style="width: 45%;">             Pressure/Forced <input type="checkbox"/><br/>             Bending <input type="checkbox"/><br/>             Centre Not Concentric <input type="checkbox"/><br/>             Cracks <input type="checkbox"/><br/>             Crimp/Kink/Ripple/Wave <input type="checkbox"/><br/>             Cuffs <input type="checkbox"/><br/>             Crushing <input type="checkbox"/><br/>             Heat Treat <input type="checkbox"/><br/>             Wave/Twist in Tube <input type="checkbox"/><br/>             Marks/Chatter <input type="checkbox"/> </div> <div style="width: 45%;">             Temperature/Cure <input type="checkbox"/><br/>             Set-up <input type="checkbox"/><br/>             BOM/Route <input type="checkbox"/><br/>             Broken/Damage/Defect <input type="checkbox"/><br/>             Inspection Incomplete/Unqualified <input type="checkbox"/><br/>             Contamination <input type="checkbox"/><br/>             Countersink <input type="checkbox"/><br/>             Cut Too Short <input type="checkbox"/><br/>             Instructions Incomplete/Unclear <input type="checkbox"/><br/>             Drill Holes <input type="checkbox"/> </div> <div style="width: 45%;">             Power Loss/Surge <input type="checkbox"/><br/>             Folio/Program <input type="checkbox"/><br/>             Grain <input type="checkbox"/><br/>             Weld <input type="checkbox"/><br/>             Wrong Stock Pulled <input type="checkbox"/><br/>             Out of Sequence <input type="checkbox"/><br/>             Off-set <input type="checkbox"/><br/>             Misabeled <input type="checkbox"/><br/>             Fit/Function <input type="checkbox"/><br/>             Misaligned/off center <input type="checkbox"/> </div> <div style="width: 45%;">             Positioned Wrong <input type="checkbox"/><br/>             Outside Dimensions <input type="checkbox"/><br/>             Over/Under tolerance <input type="checkbox"/><br/>             Part Incorrect <input type="checkbox"/><br/>             Part Lost/Missing <input type="checkbox"/><br/>             Part Moved <input type="checkbox"/><br/>             Drawing <input type="checkbox"/><br/>             Finish <input type="checkbox"/><br/>             Misread <input type="checkbox"/><br/>             Turning Sequence <input type="checkbox"/> </div> </div> |  |                                              |  |
| OTHER : _____   |   |   |  |                                              |  |



# Picklist Print

Thursday, January 19, 2017 10:23:29 AM

Page 2

Work Order ID: 155984

**\*155984\***

Parent Item: D3697-041

**\*D3697-041\***

Parent Item Name: Tube Assembly

Start Date: 1/19/2017

Required Date: 1/26/2017

Start Qty: 2.00

Required Qty: 2.00

M6061T6T0.375W.049

Purchased

No

130

f

106.6300

6

12.63158

**\*M6061T6T0 375W 049\***

**\*\***

17-3-7

6061-T6 RD Tube .375 x.049W

Location

Loc Qty

Loc Code

MAT013

106.63

121910

84

122147

22.63

12'

DQA: \_\_\_\_\_ Date: \_\_\_\_\_



## WORK ORDER NON-CONFORMANCE / UPDATE



QA Closed: \_\_\_\_\_ Date: \_\_\_\_\_

Work Order update only ☐

|                                                              |  |   |  |   |  |  |   |  |  |
|--------------------------------------------------------------|--|---|--|---|--|--|---|--|--|
| Work Order: _____<br><br>Part No. _____<br><br>NCR No. _____ |  | <b>DISPOSITION</b><br><br>Rework <input type="checkbox"/><br>Scrap <input type="checkbox"/><br>Use-as-is <input type="checkbox"/><br>Suspected Unapproved <input type="checkbox"/> |  | <b>AGAINST DEPARTMENT/PROCESS</b><br><br><div style="display: flex; justify-content: space-between;"> <div>             Skid-tube <input type="checkbox"/><br/>             Machining <input type="checkbox"/><br/>             Thermoforming <input type="checkbox"/><br/>             Large Fab <input type="checkbox"/> </div> <div>             Cross tube <input type="checkbox"/><br/>             Small Fab <input type="checkbox"/><br/>             Finishing <input type="checkbox"/><br/>             Composite <input type="checkbox"/> </div> <div>             Water Jet <input type="checkbox"/><br/>             Prod. Eng. Coord. <input type="checkbox"/><br/>             Rec/Store/Packaging <input type="checkbox"/><br/>             Supplier <input type="checkbox"/> </div> <div>             Engineering <input type="checkbox"/><br/>             Quality <input type="checkbox"/><br/>             Other <input type="checkbox"/> </div> </div> |  |  |   |  |  |
| Date : _____                                                 |  | Step #: _____   |  | QTY Effective : _____   |  |  | <b>MRB (QSI042) Approval</b><br><br><div style="border: 1px solid black; height: 150px; margin-top: 10px;"></div> |  |  |
| <b>Description Work Order Deviation</b>                      |  |   |  | <b>Disposition</b>   |  |  |   |  |  |
|                                                              |  |   |  |   |  |  |   |  |  |
|                                                              |  |   |  |   |  |  |   |  |  |
|                                                              |  |   |  | Completed By   |  |  |   |  |  |
|                                                              |  |   |  | Lead hand / Supervisor Approval Verification   |  |  |   |  |  |
|                                                              |  |   |  | QC / QA Coordinator Approval   |  |  |   |  |  |

| Root Cause                                  |  |                                                |  | FAULT CATEGORY                                  |  |                                                            |  |
|---------------------------------------------|--|------------------------------------------------|--|-------------------------------------------------|--|------------------------------------------------------------|--|
| Environment <input type="checkbox"/>        |  | No Re-verification <input type="checkbox"/>    |  | Pressure/Forced <input type="checkbox"/>        |  | Temperature/Cure <input type="checkbox"/>                  |  |
| Design <input type="checkbox"/>             |  | Operator <input type="checkbox"/>              |  | Bending <input type="checkbox"/>                |  | Set-up <input type="checkbox"/>                            |  |
| Doc/Data <input type="checkbox"/>           |  | Offset/Setup <input type="checkbox"/>          |  | Centre Not Concentric <input type="checkbox"/>  |  | BOM/Route <input type="checkbox"/>                         |  |
| Equip/Tooling <input type="checkbox"/>      |  | Supplier <input type="checkbox"/>              |  | Cracks <input type="checkbox"/>                 |  | Broken/Damage/Defect <input type="checkbox"/>              |  |
| Handling/Pre <input type="checkbox"/>       |  | Training <input type="checkbox"/>              |  | Crimp/Kink/Ripple/Wave <input type="checkbox"/> |  | Inspection Incomplete/Unqualified <input type="checkbox"/> |  |
| Material <input type="checkbox"/>           |  | Use for Testing <input type="checkbox"/>       |  | Cuffs <input type="checkbox"/>                  |  | Contamination <input type="checkbox"/>                     |  |
| Internal Transport <input type="checkbox"/> |  | Poor Information <input type="checkbox"/>      |  | Crushing <input type="checkbox"/>               |  | Countersink <input type="checkbox"/>                       |  |
| Tribal Knowledge <input type="checkbox"/>   |  | Rushing <input type="checkbox"/>               |  | Heat Treat <input type="checkbox"/>             |  | Cut Too Short <input type="checkbox"/>                     |  |
| LOA <input type="checkbox"/>                |  | Product Improvement <input type="checkbox"/>   |  | Wave/Twist in Tube <input type="checkbox"/>     |  | Instructions Incomplete/Unclear <input type="checkbox"/>   |  |
| Substation <input type="checkbox"/>         |  | Process Improvement <input type="checkbox"/>   |  | Marks/Chatter <input type="checkbox"/>          |  | Drill Holes <input type="checkbox"/>                       |  |
| Past Expiry Date <input type="checkbox"/>   |  | Manufacturing Process <input type="checkbox"/> |  | OTHER : _____                                   |  |                                                            |  |
| Misidentified <input type="checkbox"/>      |  | Past Due <input type="checkbox"/>              |  |                                                 |  |                                                            |  |

SHOP COPY  
RETURN TO  
ENGINEERING  
UNCONTROLLED COPY  
SUBJECT TO AMENDMENT  
WITHOUT NOTICE  
WORK ORDER  
NO. 155084  
JAN 19 2017

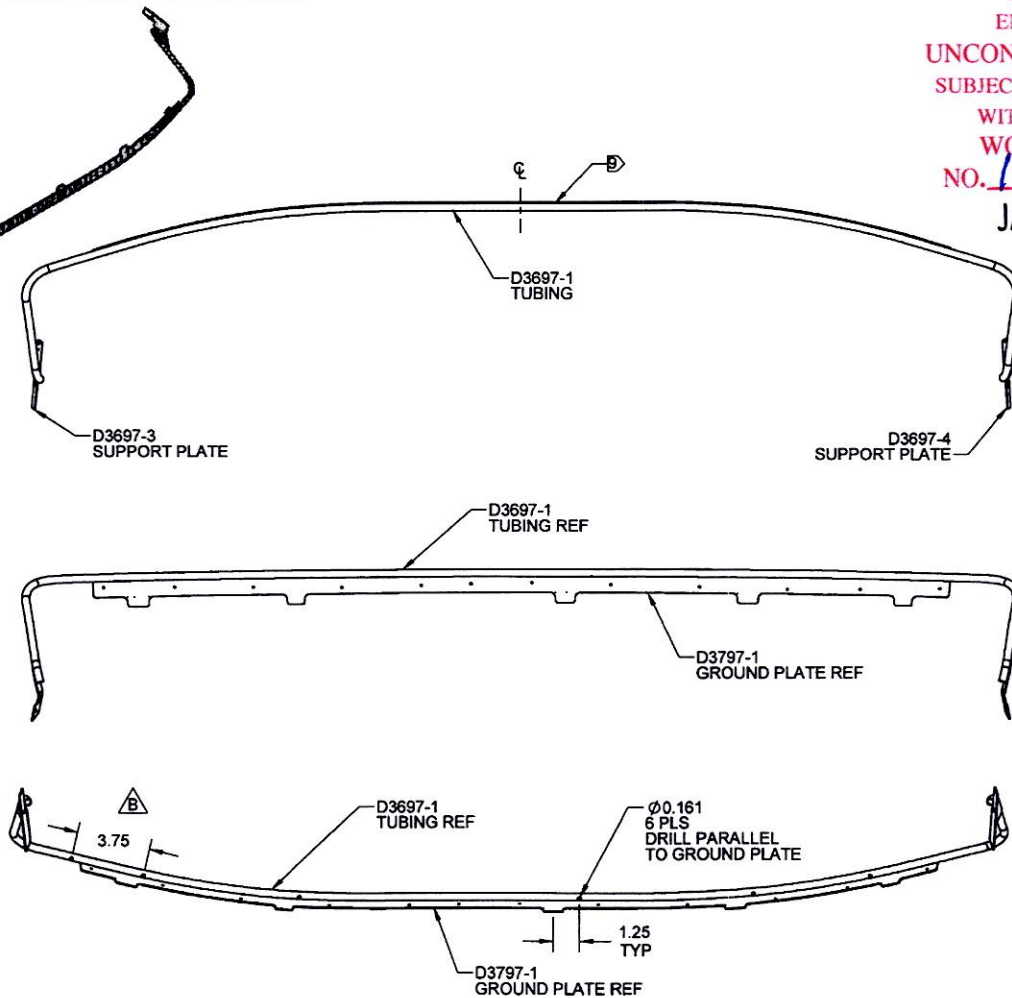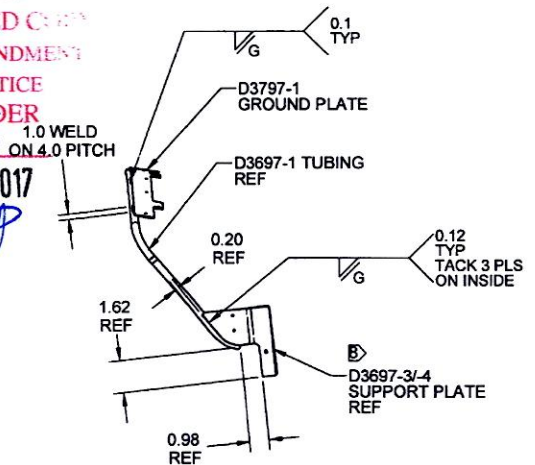

NOTES:

- 1) WELD PER QSI 004
- 2) FINISH: CHEMICAL CONVERSION COAT PER DART QSI 005 4.1
- 3) TOLERANCES: PER DART QSI 018 UNLESS OTHERWISE NOTED
- 4) UNITS: INCHES UNLESS OTHERWISE NOTED
- 5) BREAK SHARP EDGES: 0.005 TO 0.010 MAX
- 6) IDENTIFICATION: NONE
- 7) WEIGHT: 0.55 lbs
- 8) LOCATE D3697-3/4 ON D3697-1 USING DT9009 WELDING JIG
- 9) CENTER D3797-1 GROUND PLATE ON D3697-1 TUBING


**D3697-041 TUBE ASSEMBLY**

**PART LIST**

| QTY<br>-041 | PART NUMBER | DESCRIPTION   |
|-------------|-------------|---------------|
| X           | D3697-041   | TUBE ASSEMBLY |
| 1           | D3697-1     | TUBING        |
| 1           | D3697-3     | SUPPORT PLATE |
| 1           | D3697-4     | SUPPORT PLATE |
| 1           | D3797-1     | GROUND PLATE  |

| B   | REMOVE POWDER COAT & MASKED HATCHED AREAS. SHEET 1 ZONE A,8; ADD Ø0.161 HOLE. SHEET 1 ZONE B,7 | RF     | 08.06.02 |
|---|------------------------------------------------------------------------------------------------|--------|----------|
| A   | NEW ISSUE                                                                                      | RF     | 08.05.26 |
| REV.   | DESCRIPTION                                                                                    | BY     | DATE     |
| DESIGN   | RF                                                                                             |        |          |
| DRAWN   | RF                                                                                             |        |          |
| CHECKED   |                                                                                                |        |          |
| MFG. APPR.   |                                                                                                |        |          |
| APPROVED   |                                                                                                |        |          |
| DE APPR.   |                                                                                                |        |          |
| DATE   | 08.06.02                                                                                       |        |          |
| <b>DART AEROSPACE LTD</b><br>HAWKESBURY, ONTARIO, CANADA   |                                                                                                |        |          |
| DRAWING NO. D3697   |                                                                                                | REV. B |          |
| TITLE TUBE ASSEMBLY   |                                                                                                | SCALE  |          |
| DATE 08.06.02   |                                                                                                | NTS    |          |
| COPYRIGHT © 2008 BY DART AEROSPACE LTD<br>THIS DOCUMENT IS PRIVATE AND CONFIDENTIAL AND IS SUPPLIED ON THE EXPRESS CONDITION THAT IT IS NOT TO BE USED FOR ANY PURPOSE OR COPIED OR COMMUNICATED TO ANY OTHER PERSON WITHOUT WRITTEN PERMISSION FROM DART AEROSPACE LTD. |                                                                                                |        |          |



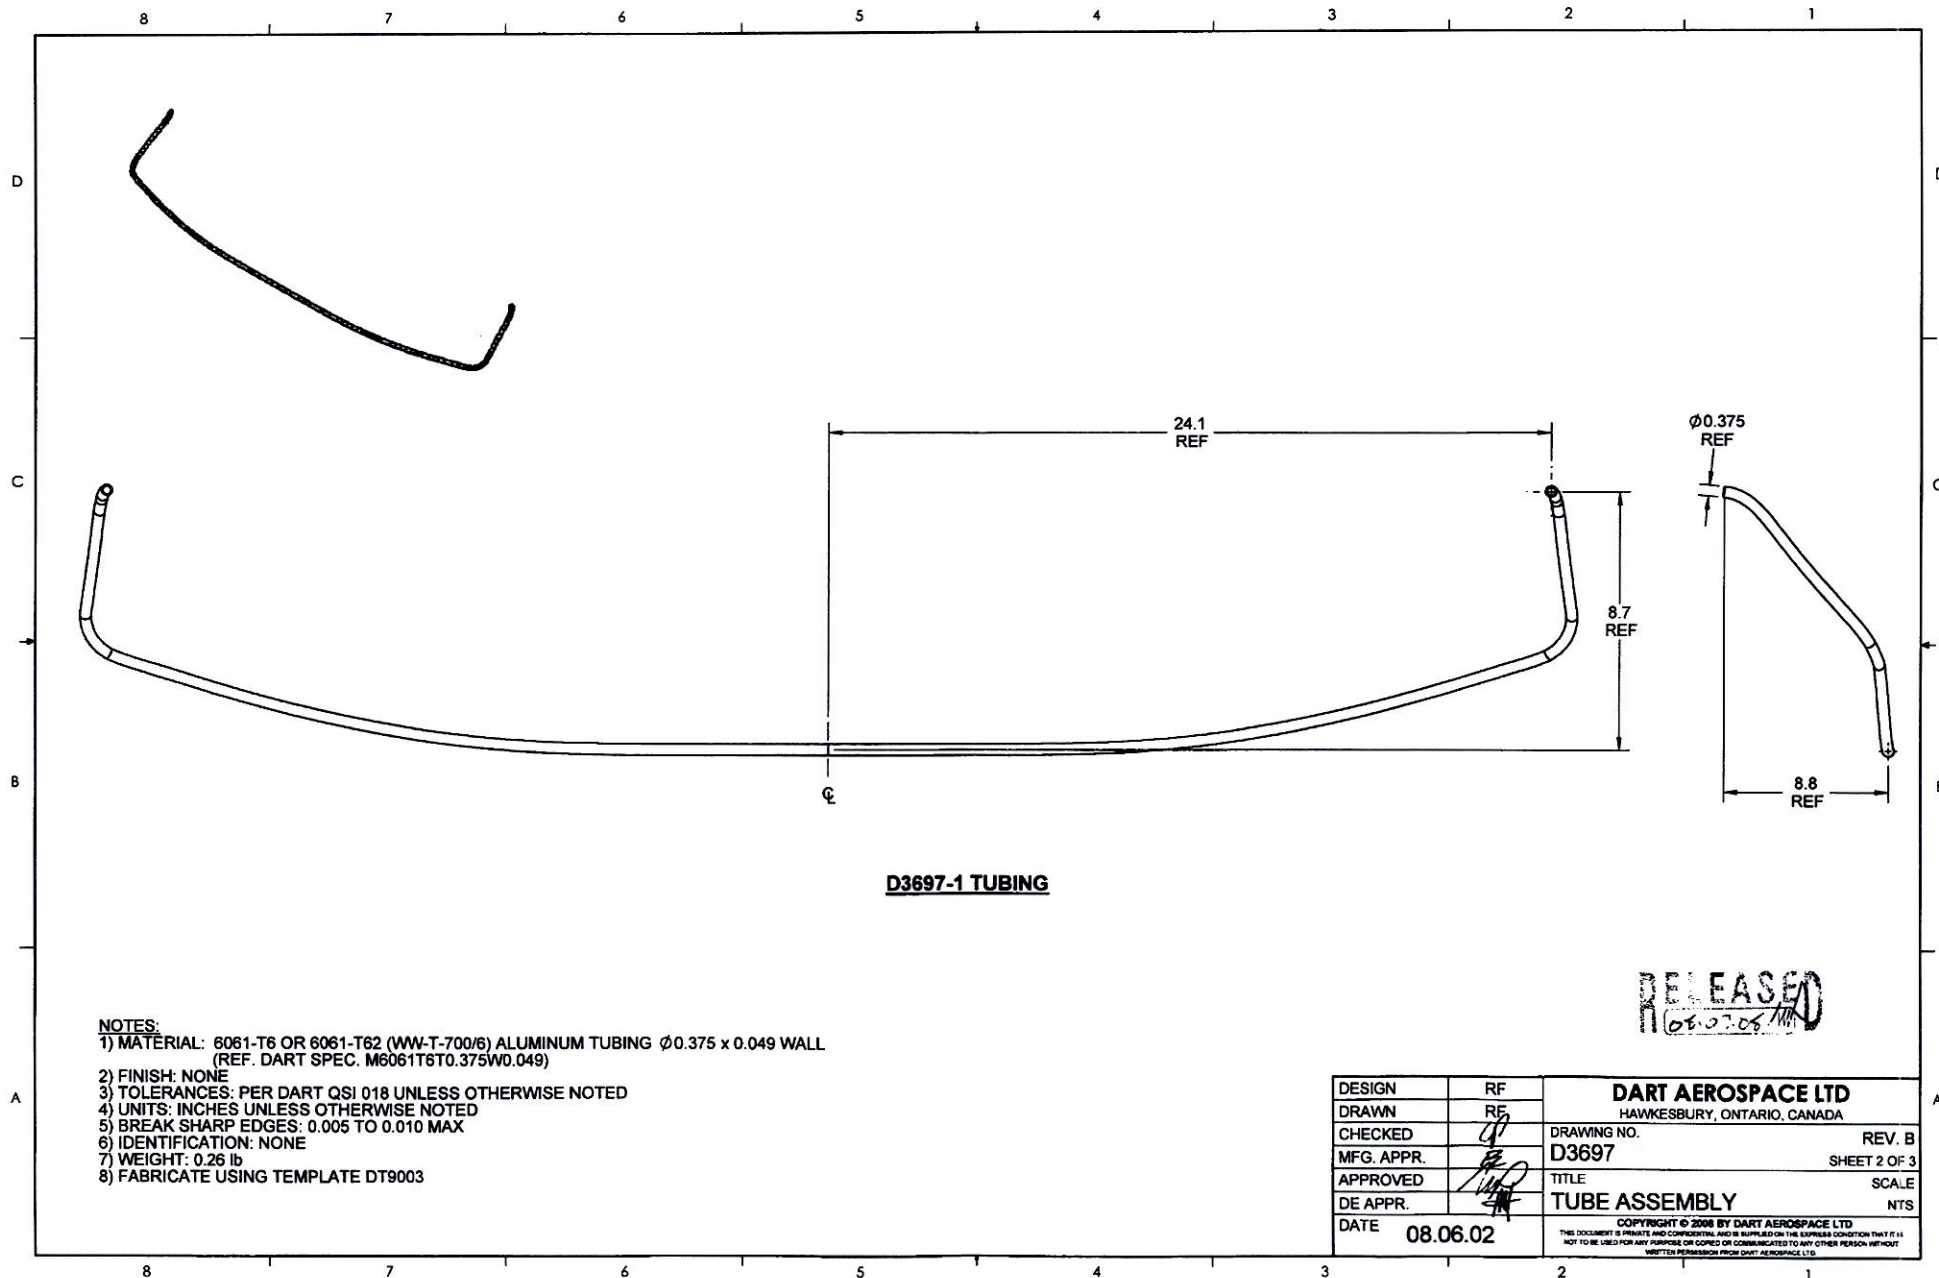

# **D3697-1 TUBING**

## **NOTES:**



- 1) MATERIAL: 6061-T6 OR 6061-T62 (WW-T-700/6) ALUMINUM TUBING  $\phi 0.375 \times 0.049$  WALL (REF. DART SPEC. M6061T6T0.375W0.049)
- 2) FINISH: NONE
- 3) TOLERANCES: PER DART QSI 018 UNLESS OTHERWISE NOTED
- 4) UNITS: INCHES UNLESS OTHERWISE NOTED
- 5) BREAK SHARP EDGES: 0.005 TO 0.010 MAX
- 6) IDENTIFICATION: NONE
- 7) WEIGHT: 0.26 lb
- 8) FABRICATE USING TEMPLATE DT9003

RELEASED  
06.07.06


|            |          |   |        |
|------------|----------|---|--------|
| DESIGN     | RF       | <b>DART AEROSPACE LTD</b><br>HAWKESBURY, ONTARIO, CANADA   |        |
| DRAWN      | RE       |   |        |
| CHECKED    | JP       | DRAWING NO. <b>D3697</b>   | REV. B |
| MFG. APPR. | FE       | SHEET 2 OF 3   |        |
| APPROVED   | JP       | TITLE   | SCALE  |
| DE APPR.   | JP       | <b>TUBE ASSEMBLY</b>   | NTS    |
| DATE       | 08.06.02 | COPYRIGHT © 2006 BY DART AEROSPACE LTD<br>THIS DOCUMENT IS PRIVATE AND CONFIDENTIAL AND IS SUPPLIED ON THE EXPRESS CONDITION THAT IT IS NOT TO BE USED FOR ANY PURPOSE OR COPIED OR COMMUNICATED TO ANY OTHER PERSON WITHOUT WRITTEN PERMISSION FROM DART AEROSPACE LTD. |        |

**D3697-3 SUPPORT PLATE (LH SHOWN)**

**D3697-4 SUPPORT PLATE (RH SHOWN)**

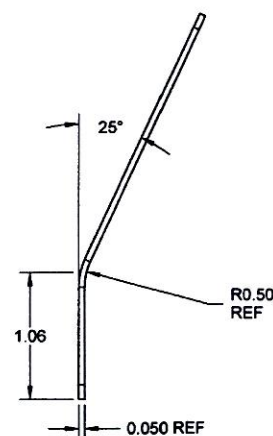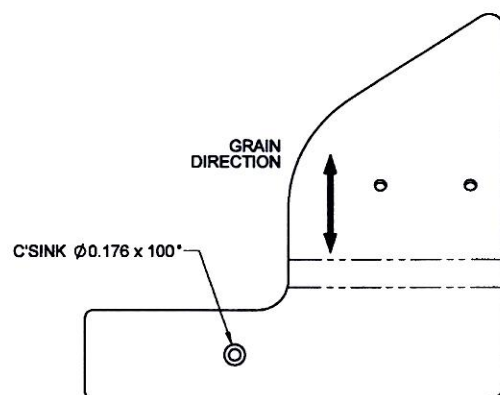

**D3697-3 SUPPORT PLATE (LH SHOWN)  
(D3697-4 SUPPORT PLATE OPPOSITE)  
(MAKE FROM D3697-3F FLAT PATTERN)**

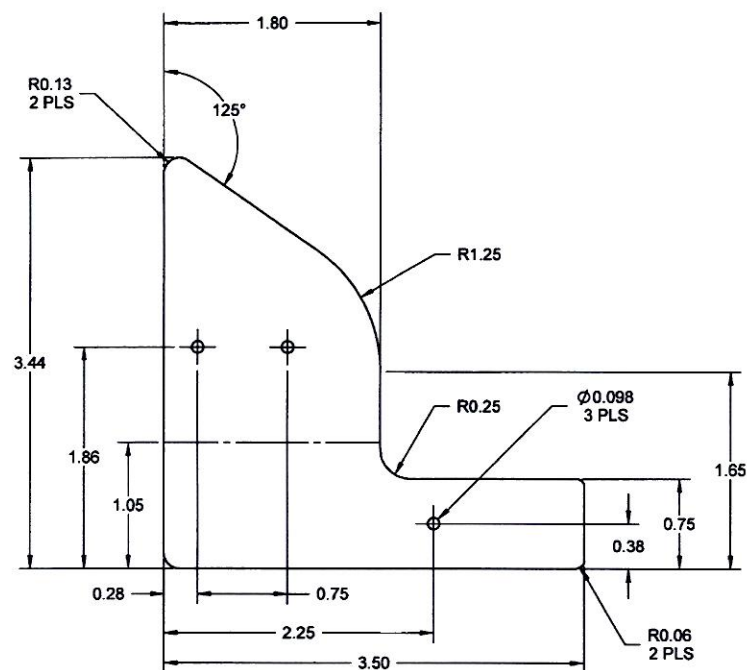

**D3697-3F FLAT PATTERN**

**NOTES:**

- 1) MATERIAL: 6061-T6 (QQ-A-250/11) SHEET 0.050 THICK (REF. DART SPEC. M6061T6S.050)
- 2) FINISH: NONE
- 3) TOLERANCES: PER DART QSI 018 UNLESS OTHERWISE NOTED
- 4) UNITS: INCHES UNLESS OTHERWISE NOTED
- 5) BREAK SHARP EDGES: 0.005 TO 0.010 MAX
- 6) IDENTIFICATION: NONE
- 7) WEIGHT: 0.03 lbs

|            |                    |   |              |
|------------|--------------------|---|--------------|
| DESIGN     | RF                 | <b>DART AEROSPACE LTD</b><br>HAWKESBURY, ONTARIO, CANADA   |              |
| DRAWN      | RE                 |   |              |
| CHECKED    | <i>[Signature]</i> | DRAWING NO.   | REV. B       |
| MFG. APPR. | <i>[Signature]</i> | D3697   | SHEET 3 OF 3 |
| APPROVED   | <i>[Signature]</i> | TITLE   | SCALE        |
| DE APPR.   | <i>[Signature]</i> | TUBE ASSEMBLY   | NTS          |
| DATE       | 08.06.02           | COPYRIGHT © 2008 BY DART AEROSPACE LTD<br>THIS DOCUMENT IS PRIVATE AND CONFIDENTIAL AND IS SUPPLIED ON THE EXPRESS CONDITION THAT IT IS<br>NOT TO BE USED FOR ANY PURPOSE OR COPIED OR COMMUNICATED TO ANY OTHER PERSON WITHOUT<br>WRITTEN PERMISSION FROM DART AEROSPACE LTD. |              |

RELEASED  
08-07-05/11